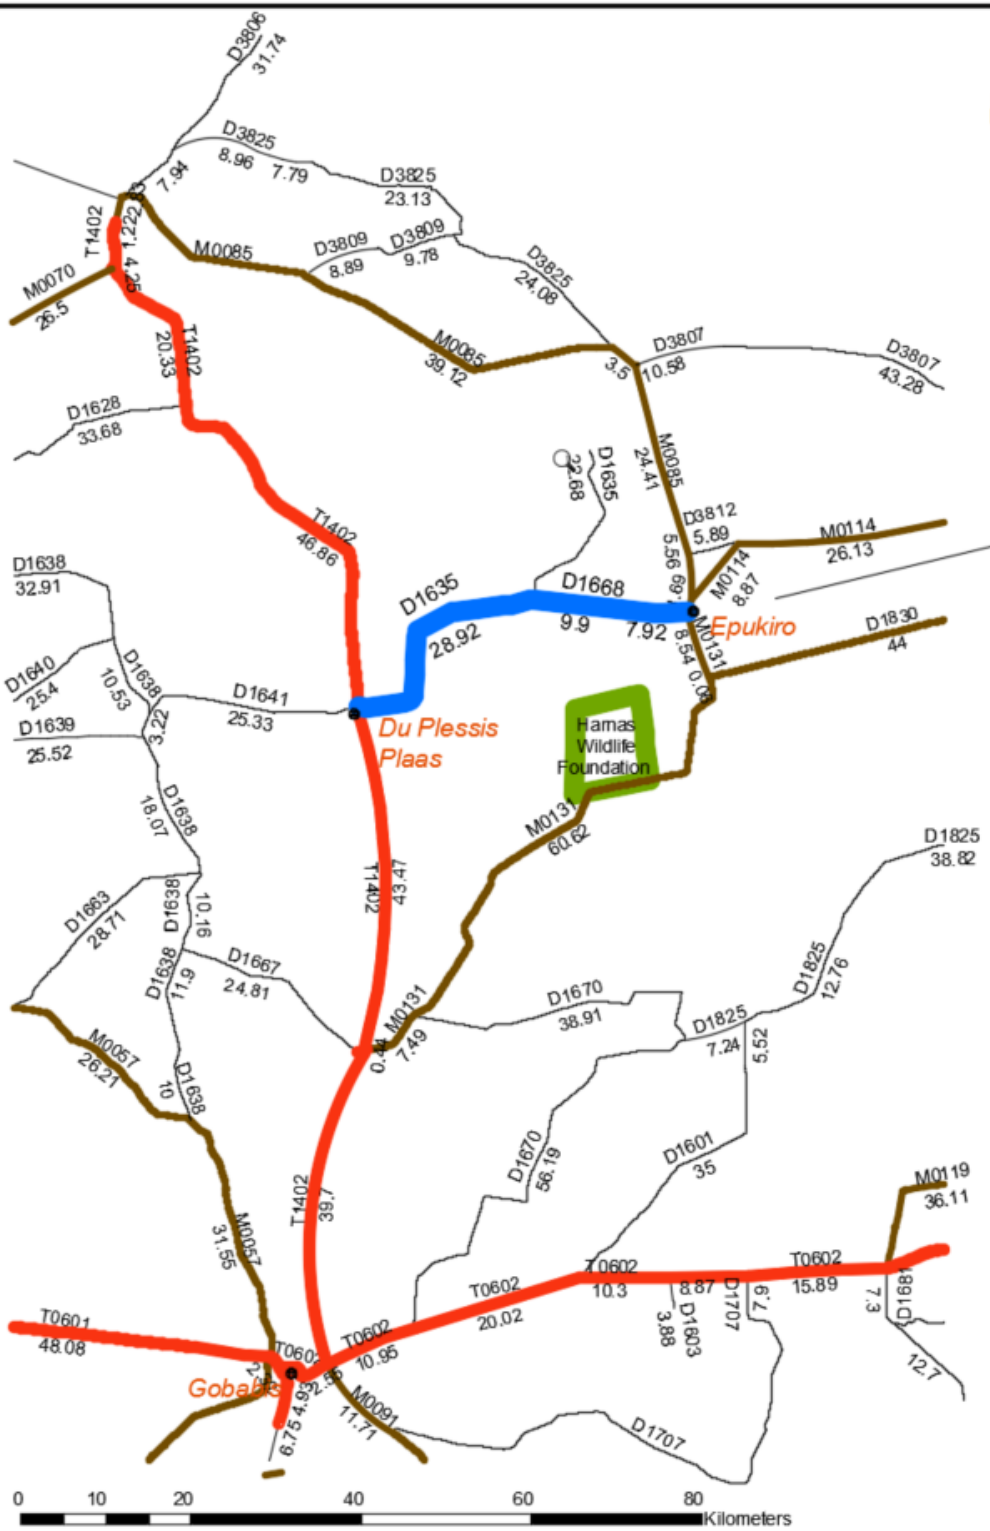

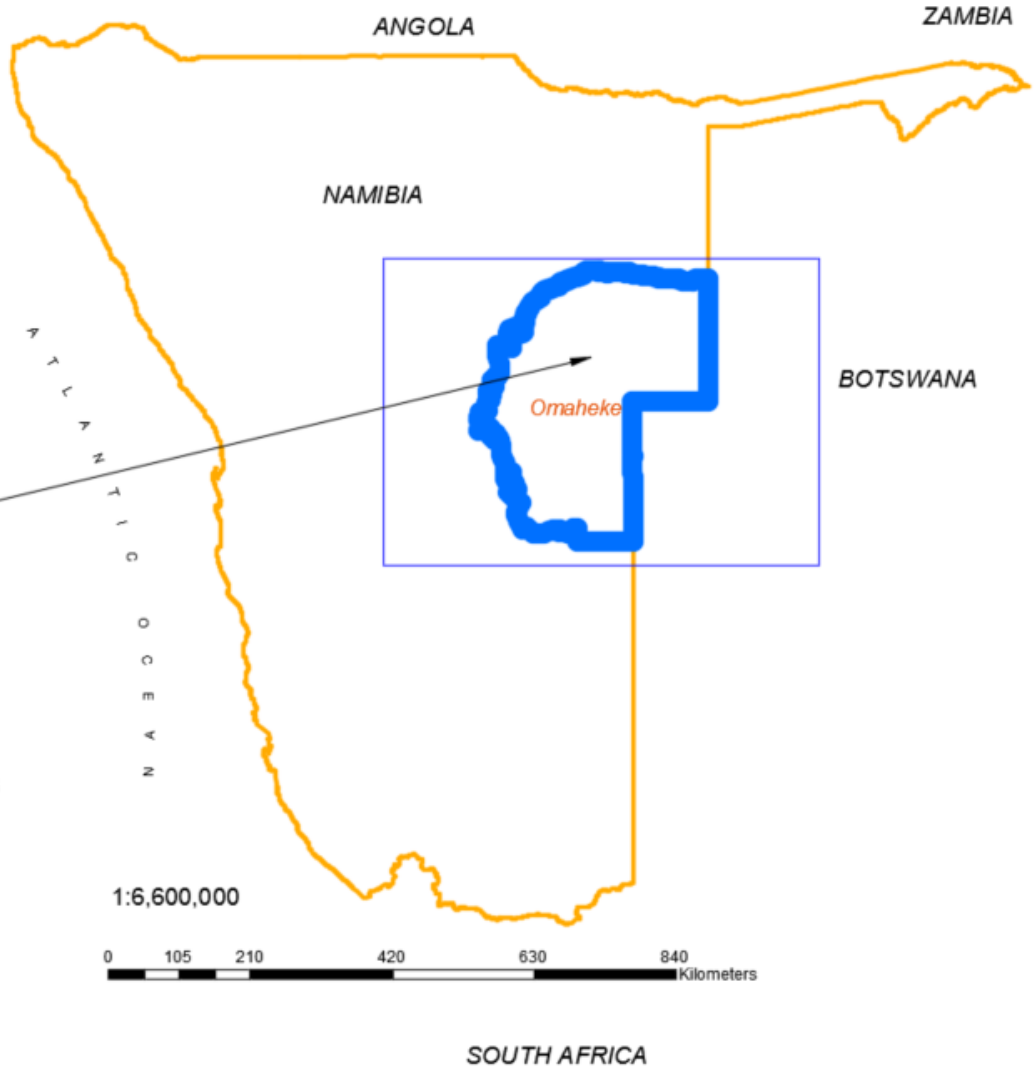

Client / Employer ROADS AUTHORITY OF NAMIBIA	ELEMENT Consulting Engineers A FIFTH DIMENSION TO ENGINEERING
Project DR1635 AND DR1668	
Plan Description LOCALITY PLAN	